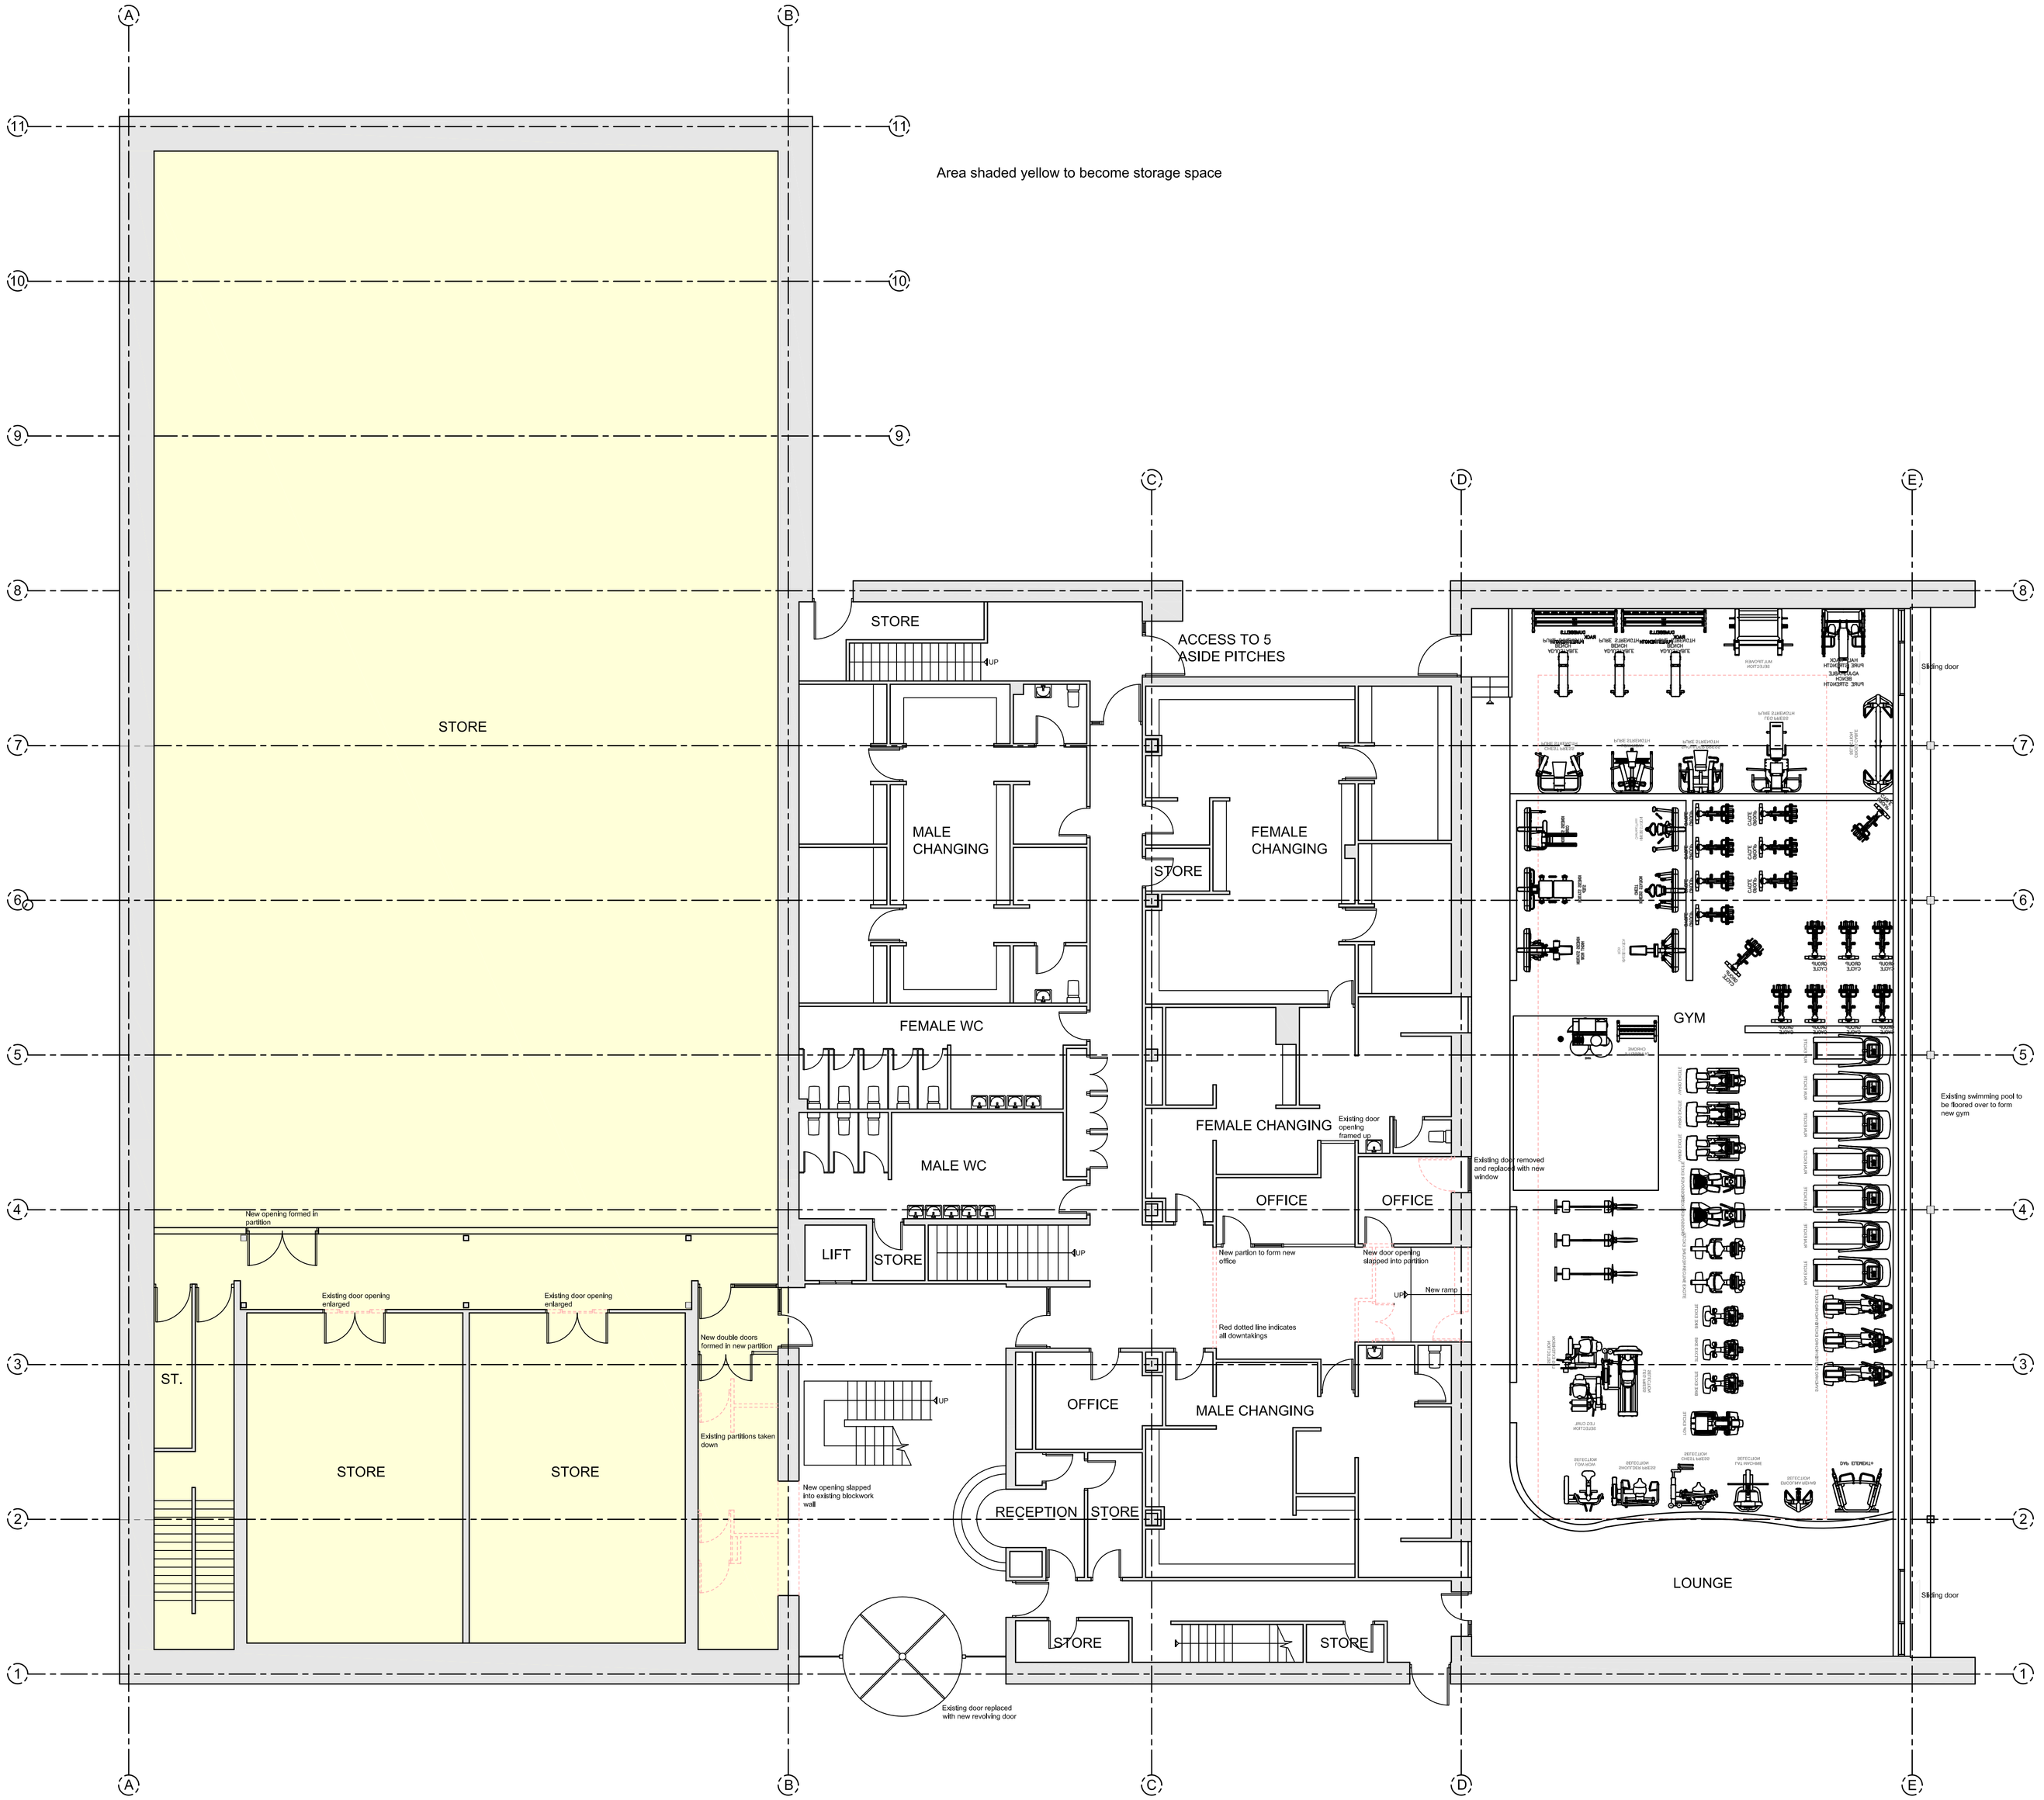

PROPOSED GROUND FLOOR PLAN - SCALE 1:100

SONDER PKFR LTD
PITHEAVLIS HEALTH CLUB

COPYRIGHT OF GRAMPIAN DESIGN ASSOCIATES
This drawing cannot be reproduced or used in any way without the express written permission of the aforementioned. All design intent and content is copyright of the aforementioned.

Written sizes to take preference over scaled sizes, large scale details take preference over small. All dimensions must be checked on site, any discrepancies in drawings to be referred to this office for decision.

REV NO.	DESCRIPTION	DATE

GRAMPIAN DESIGN ASSOCIATES
ARCHITECTS AND DESIGN CONSULTANTS
116 ROSEMOUNT PLACE, ABERDEEN, AB25 2YW
TEL 01224 624724 FAX 01224 649394
info@grampian-design.co.uk www.grampian-design.co.uk

CLIENT: Sonder PKFR Ltd

PROJECT: Proposed Change of Use & Alterations at Pitheavlis Health Club, Perth

CONTENT: Proposed Ground Floor Plan

SCALE	DATE	
1:100	June 2012	
JOB REFERENCE	DRAWING	REV
12/2483	PL02	

DRAWN BY a j fenton